FILE LOCATION: R:\Civil 3D Projects\17783\DRAWINGS\DESIGN\17783-ALTERNATE 4A.dwg

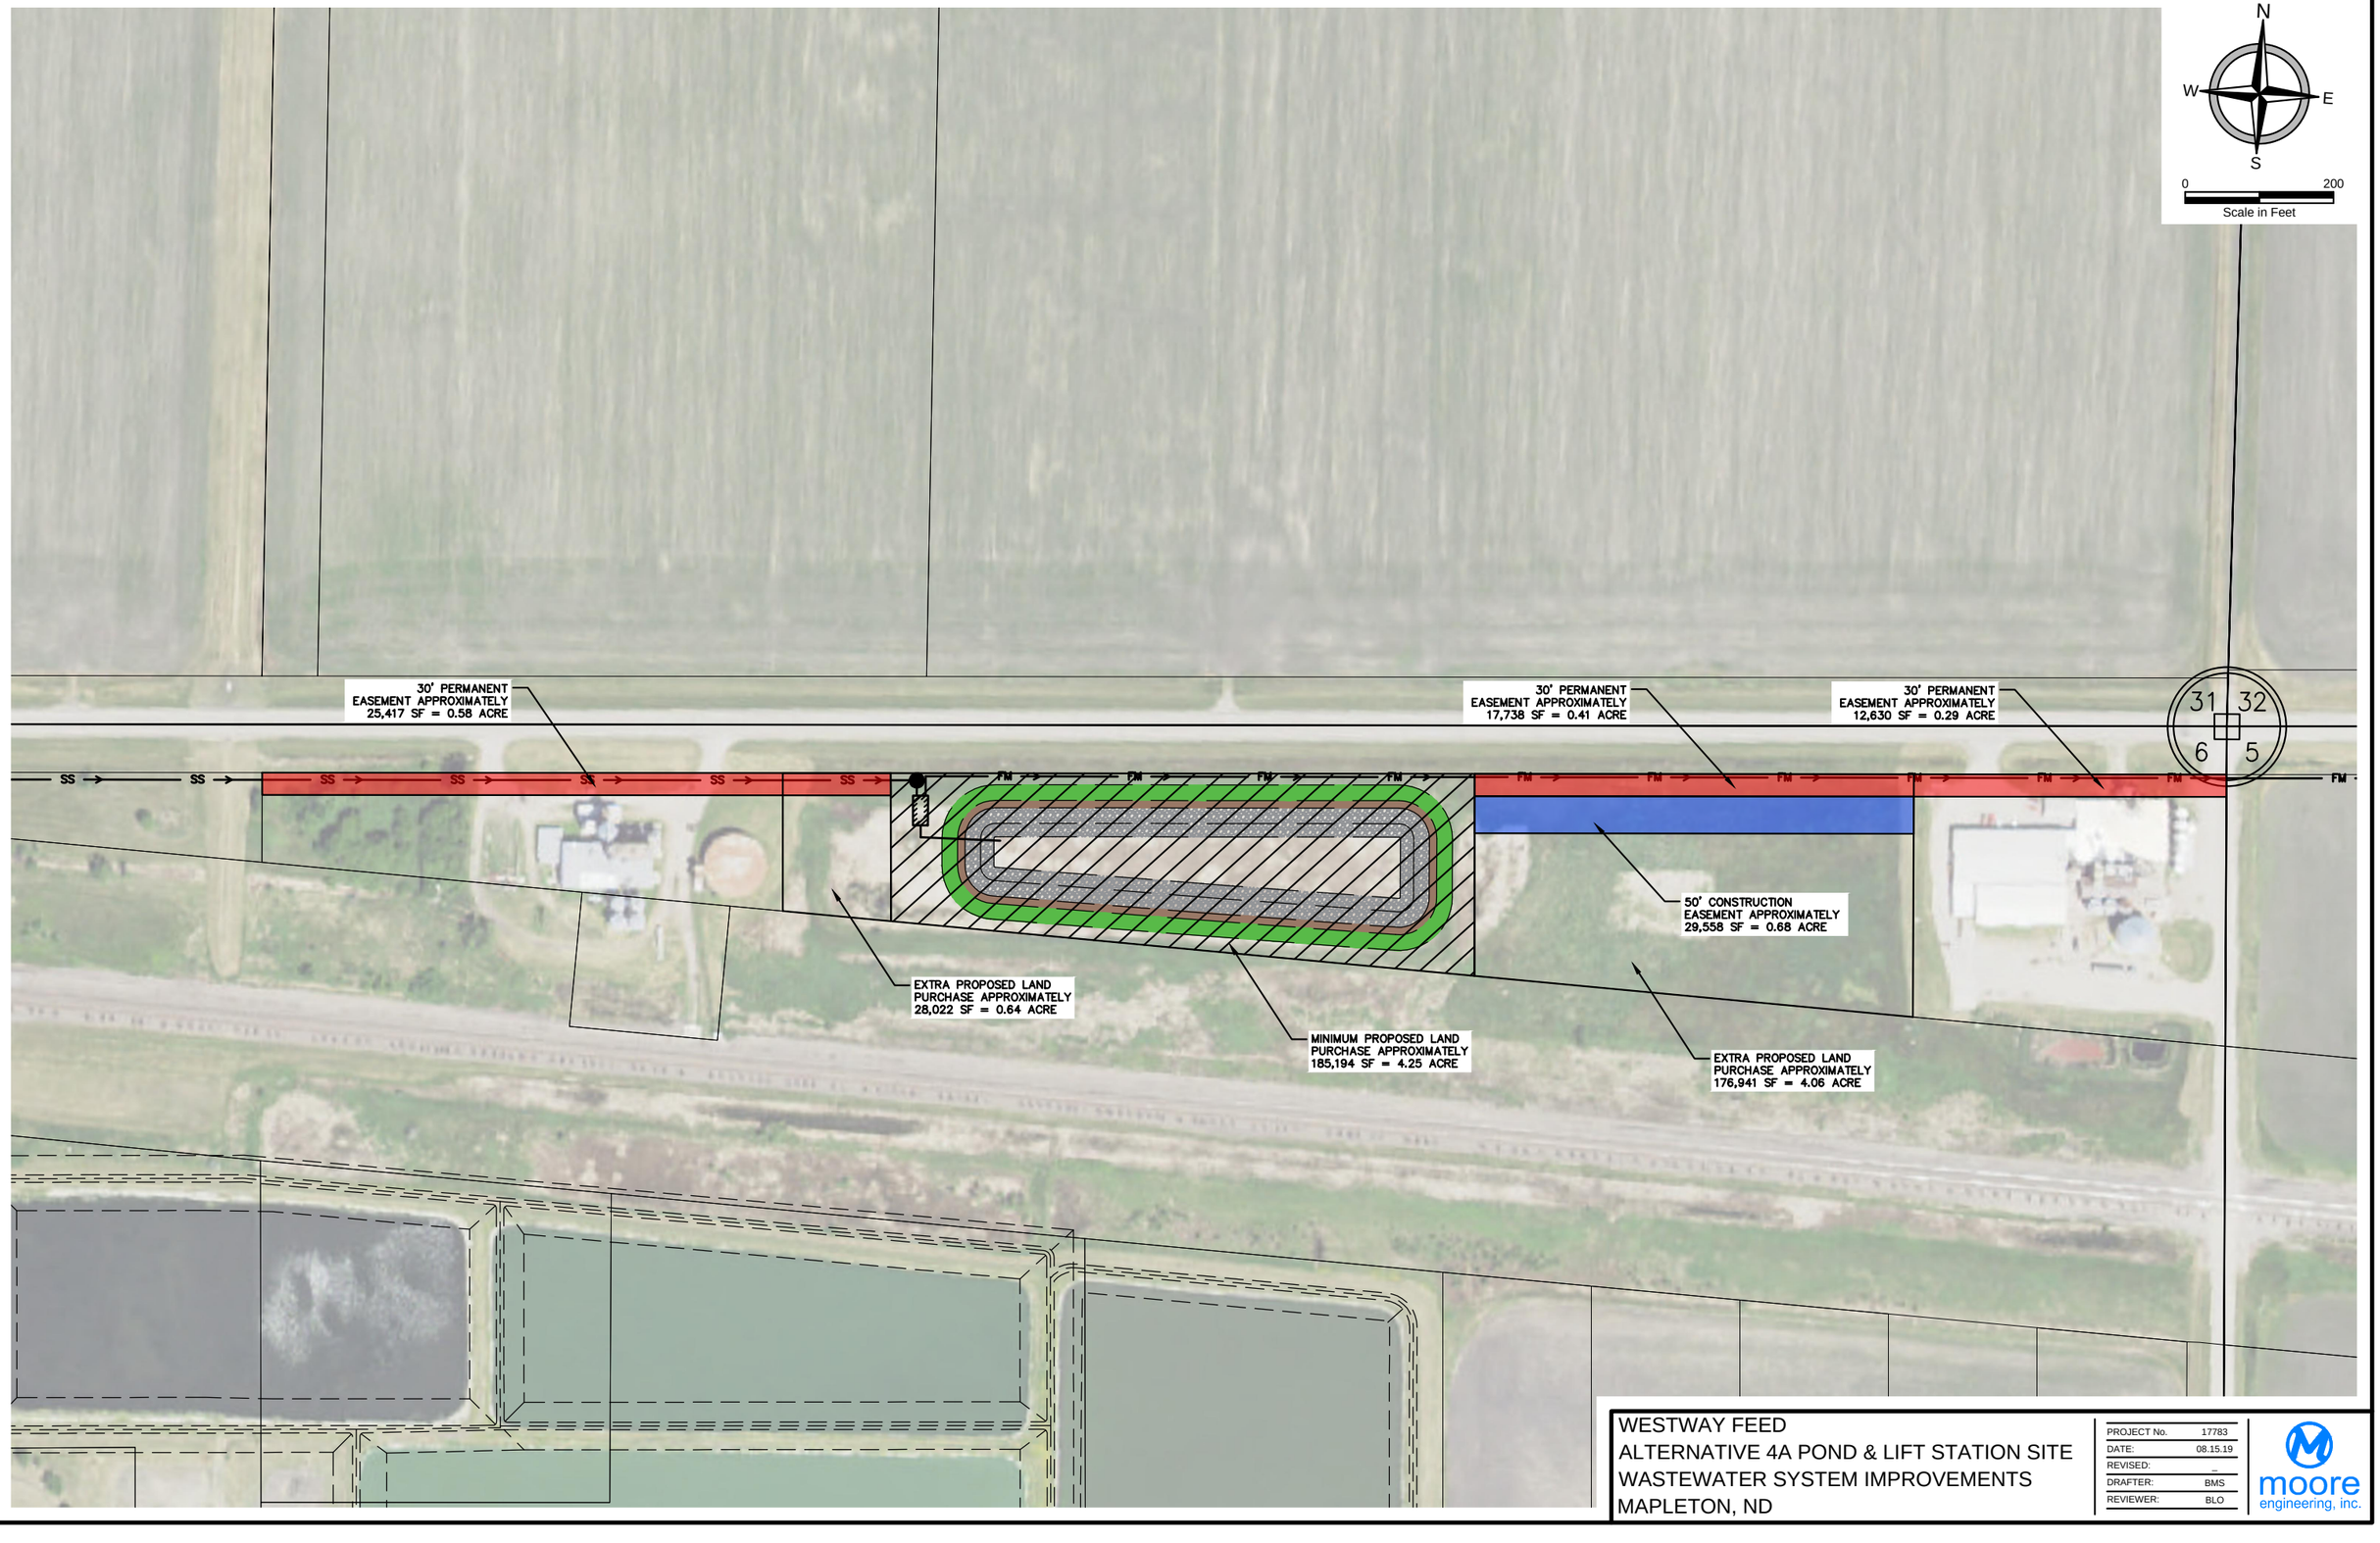

WESTWAY FEED
ALTERNATIVE 4A POND & LIFT STATION SITE
WASTEWATER SYSTEM IMPROVEMENTS
MAPLETON, ND

PROJECT No.	17783
DATE:	08.15.19
REVISED:	_
DRAFTER:	BMS
REVIEWER:	BLO

moore engineering, inc.